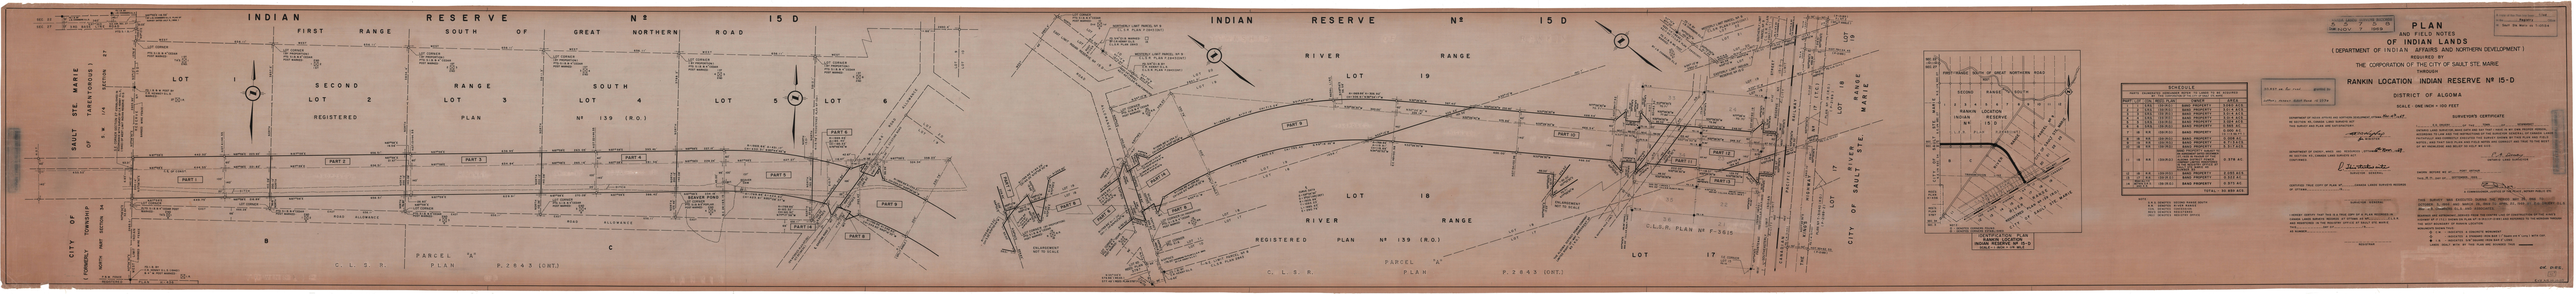
INDIAN RESERVE Nº 15 D
FIRST RANGE SOUTH OF GREAT NORTHERN ROAD
SECOND RANGE REGISTERED PLAN Nº 139 (R.O.)
SOUTH RIVER RANGE
LOT 1
LOT 2
LOT 3
LOT 4
LOT 5
LOT 6
LOT 18
LOT 19
LOT 17
SAULT STE. MARIE
CITY OF
TOWNSHIP OF TARENTORUS
PARCEL "A" C.L.S.R. PLAN P.2643 (ONT.)
BEAVER POND
RAILWAY
ROAD ALLOWANCE
INDIAN RESERVE Nº 15 D
DISTRICT OF ALGOMA
SCALE - ONE INCH = 100 FEET
SURVEYOR'S CERTIFICATE
SCHEDULE
PLAN AND FIELD NOTES OF INDIAN LANDS
(DEPARTMENT OF INDIAN AFFAIRS AND NORTHERN DEVELOPMENT)
RANKIN LOCATION INDIAN RESERVE Nº 15-D